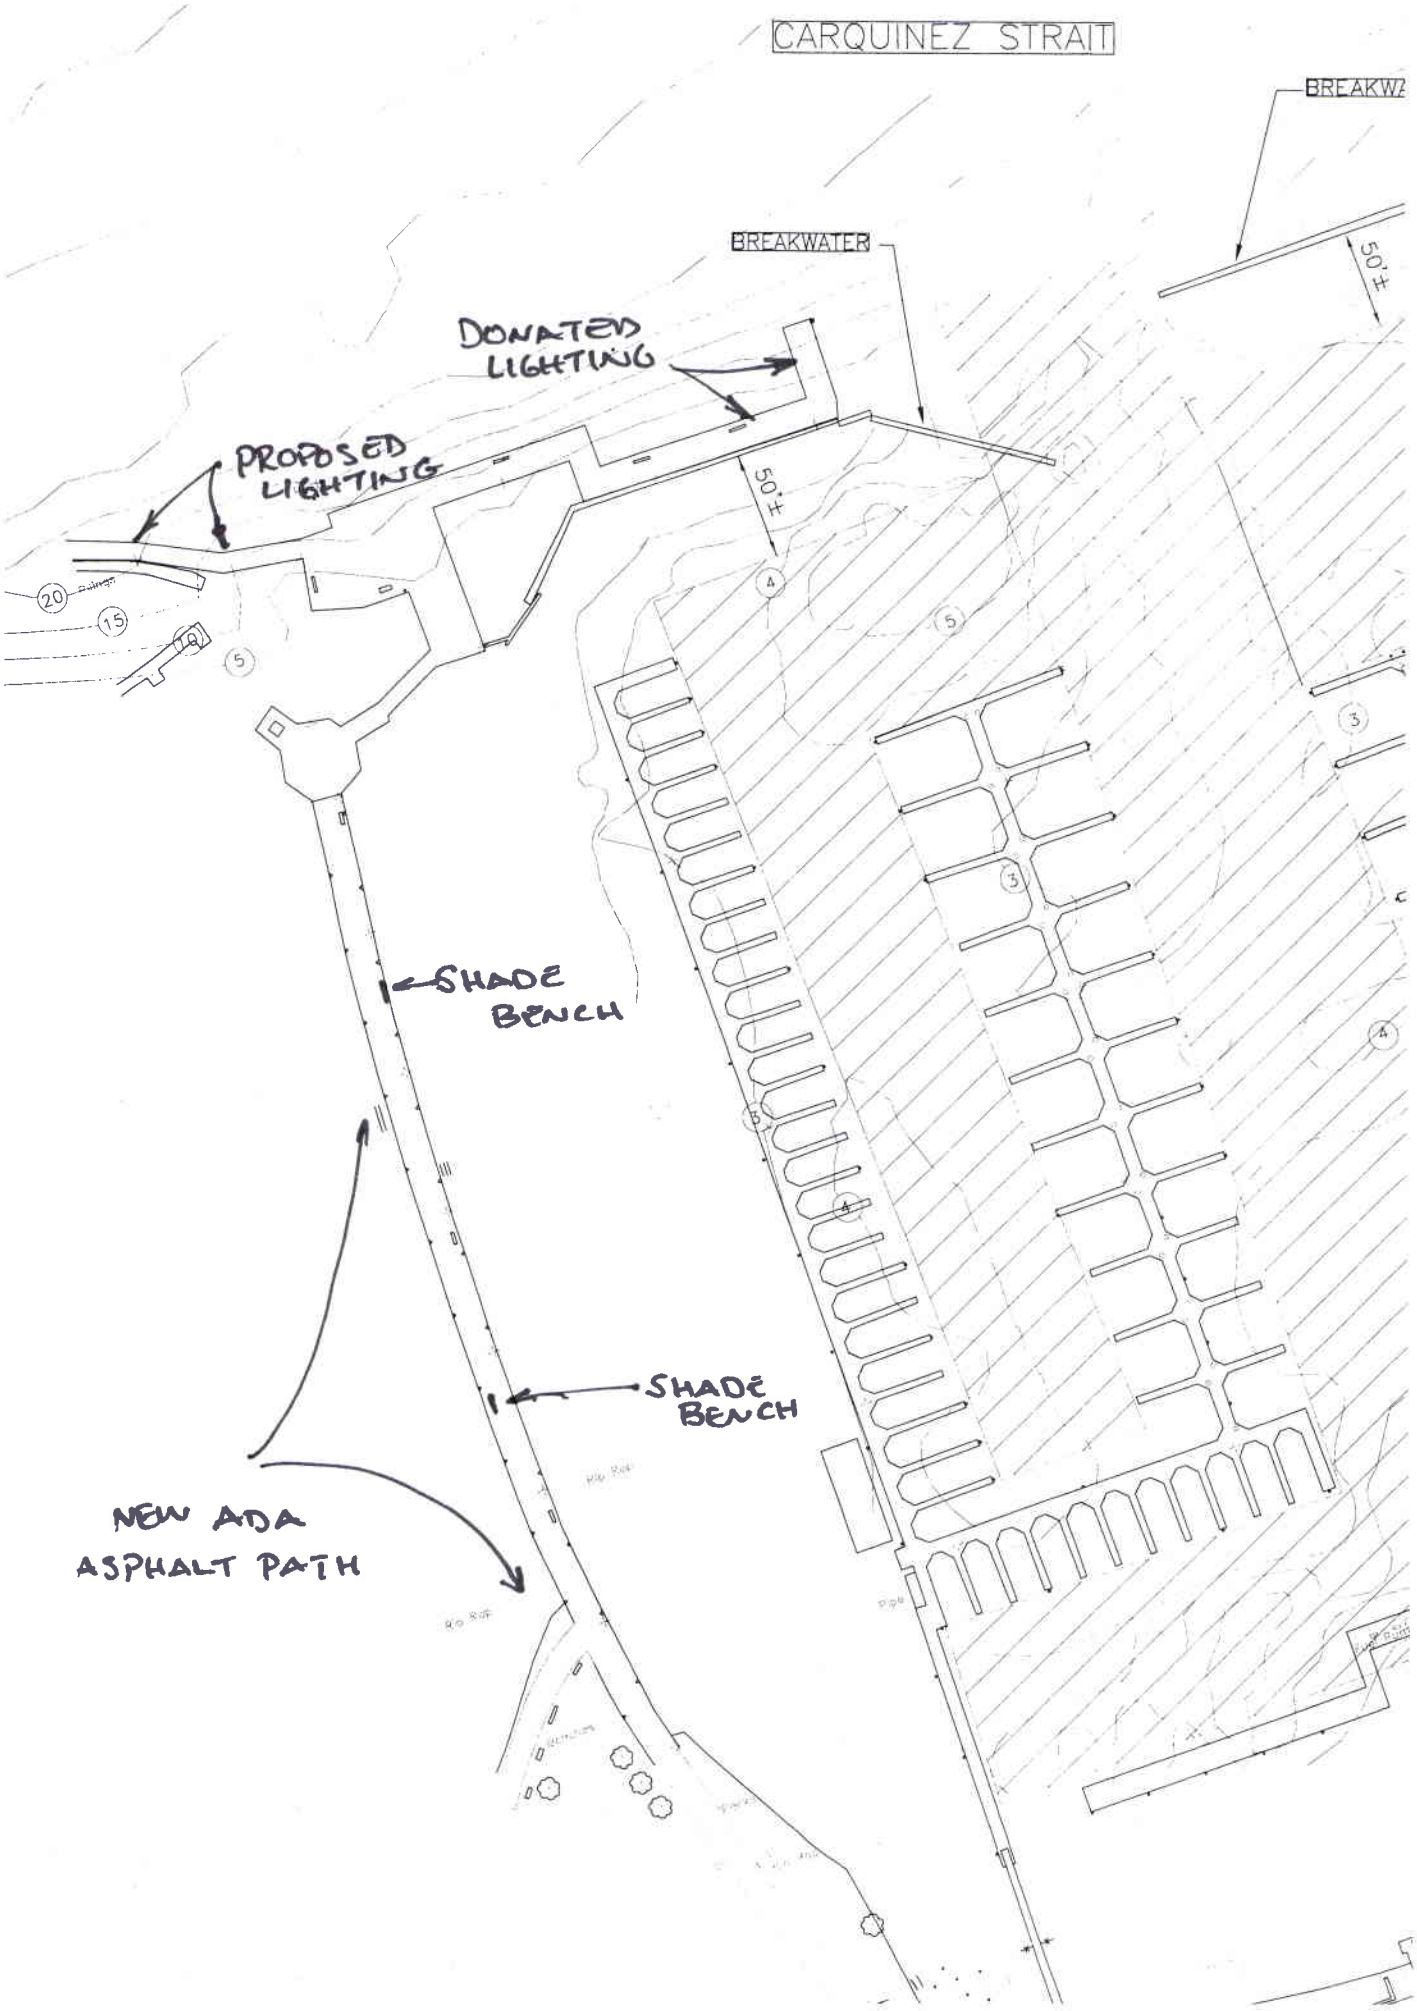
CARQUINEZ STRAIT
BREAKWA
BREAKWATER
50'±
DONATED LIGHTING
PROPOSED LIGHTING
50'±
SHADE BENCH
SHADE BENCH
NEW ADA ASPHALT PATH