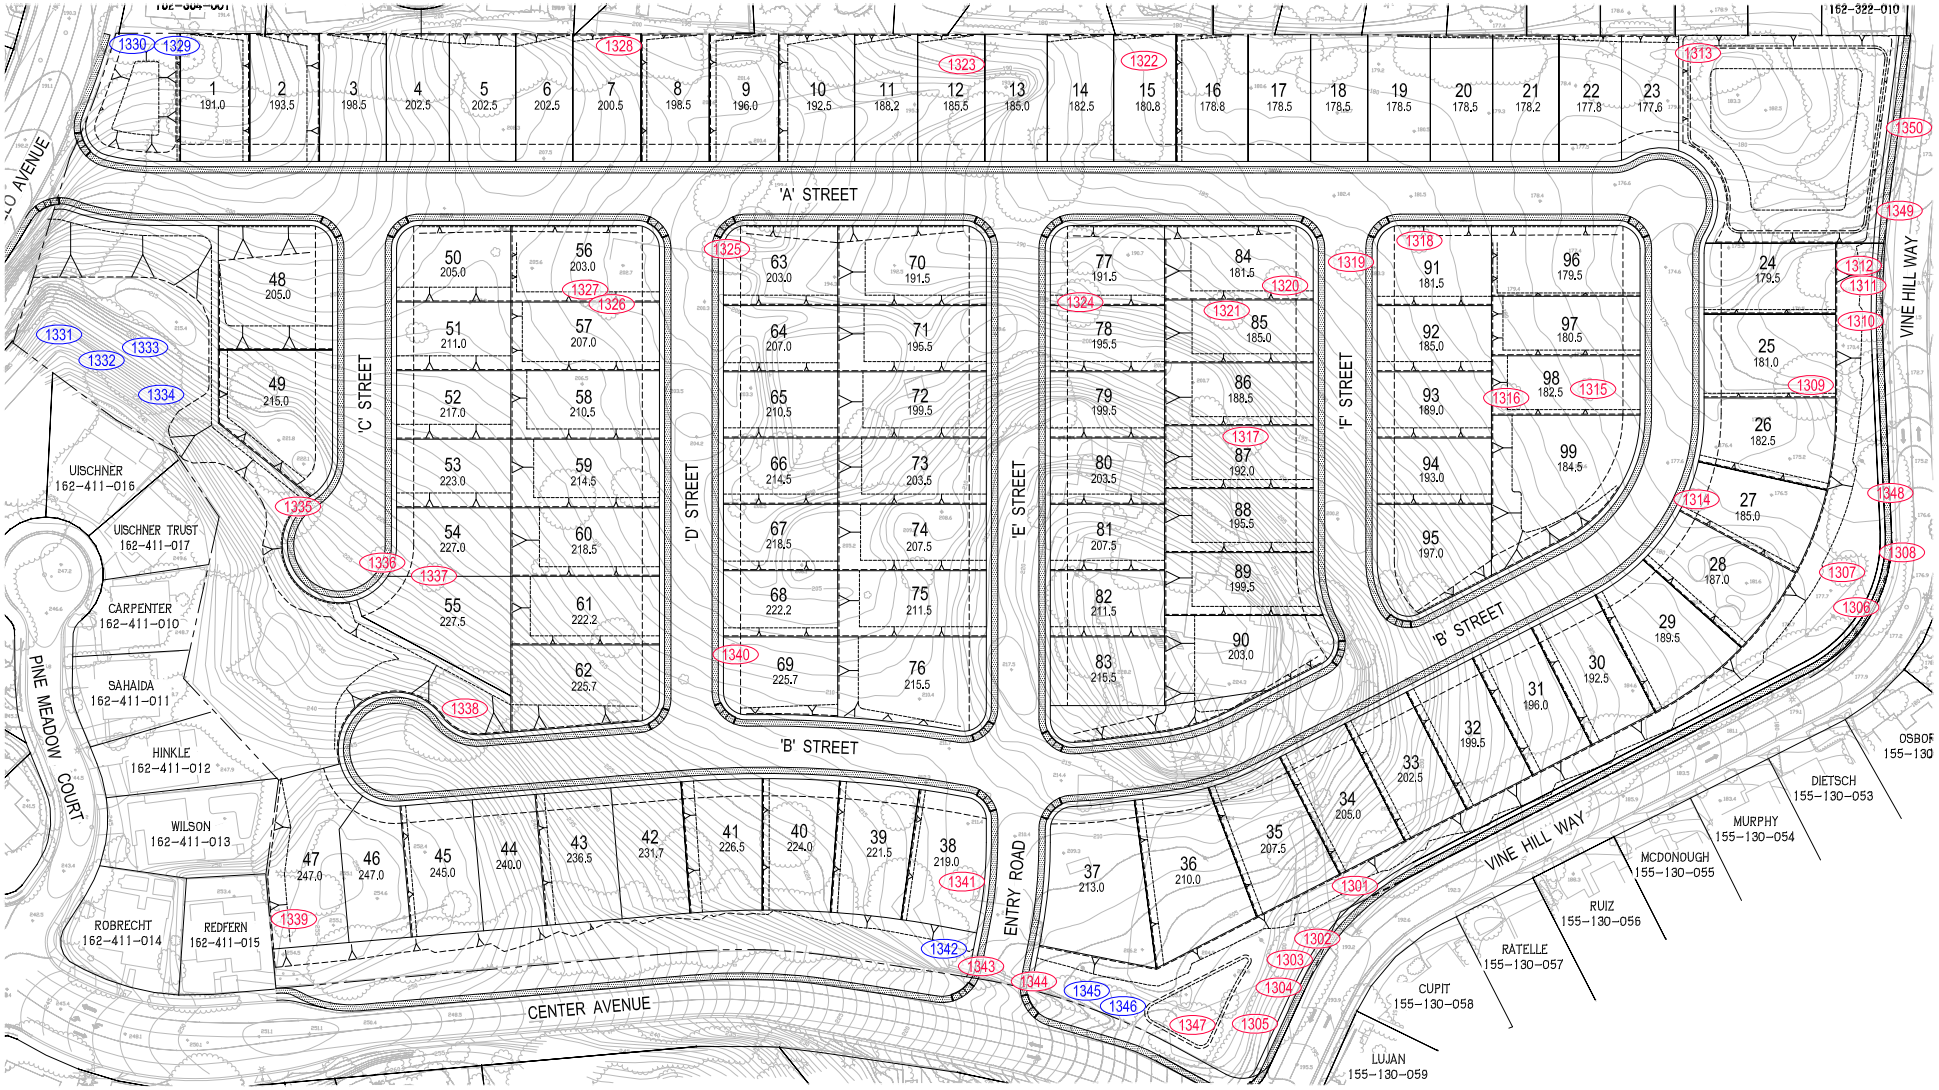

LEGEND:

(1300) TREES TO BE PRESERVED

(1300) TREES TO BE REMOVED

NOTES:

1. TREE INFORMATION PROVIDED ON THIS EXHIBIT IS PER THE PRELIMINARY ARBORIST EVALUATION PREPARED BY BAEFSKY & ASSOCIATES DATED OCTOBER 27, 2011.
2. TREE NUMBERS & DATA WITH LINES THROUGH THEM WERE ORIGINALLY IDENTIFIED AS PROTECTED, BUT THEIR SMALL DIAMETERS DISQUALIFIED THEM FOR THIS STUDY, AND SO ARE NOT LISTED AS PROTECTED TREES ON THIS SITE.
3. TREE LOCATIONS ARE APPROXIMATE AND HAVE NOT BEEN FIELD VERIFIED.

EXISTING TREE SURVEY EXHIBIT
VINE HILL

CITY OF MARTINEZ CONTRA COSTA COUNTY CALIFORNIA

0' 50' 150' 200'

SCALE: NOT TO SCALE DATE: NOVEMBER 5, 2014

Carlson, Barbee & Gibson, Inc.
CIVIL ENGINEERS • SURVEYORS • PLANNERS
2633 CAMINO RAMON, SUITE 350
SAN RAMON, CALIFORNIA 94583
(925) 866-0322
FAX (925) 866-0370

(C:2009\CAD\EXHIBITS\VINE HILL-TREE EXHIBIT.DWG)

PRELIMINARY TREE SURVEY

TREE #	COMMON NAME	DIAMETER (IN)	CONDITION	ACTION
1301	COAST LIVE OAK	11.1”	POOR	REMOVE
1302	COAST LIVE OAK	13.7”	FAIR/POOR	REMOVE
1303	COAST LIVE OAK	11.6””	GOOD/FAIR	REMOVE
1304	COAST LIVE OAK	17.2”	FAIR	REMOVE
1305	COAST LIVE OAK	9.9”	FAIR	REMOVE
1306	CA BLACK WALNUT	5.3”, 4.3”, 2.3”, 2.8”, 5”	VERY POOR	REMOVE
~~1307*~~	~~CA BLACK WALNUT~~	~~4.5”, 3.8”, 3.8”~~	~~VERY POOR~~	~~REMOVE~~
~~1308~~	~~COAST LIVE OAK~~	~~4”, 4”~~	~~VERY POOR~~	~~REMOVE~~
1309	COAST LIVE OAK	6.1”, 7.9”, 5”, 6”, 12”	EXCELLENT/GOOD	REMOVE
1310	BLUE OAK	7.8”, 5”, 5.3”	GOOD/FAIR	REMOVE
1311	BLUE OAK	7.2”	FAIR	REMOVE
1312	VALLEY OAK	6.2”	FAIR	REMOVE
~~1313~~	~~BLUE OAK~~	~~3.1”, 3.5”~~	~~FAIR~~	~~REMOVE~~
1314	COAST REDWOOD	7.6”	POOR/FAIR	REMOVE
1315	COAST REDWOOD	7.4”	FAIR	REMOVE
1316	COAST REDWOOD	11.6”	FAIR/GOOD	REMOVE
1317	COAST REDWOOD	20.8”	GOOD	REMOVE
1318	COAST REDWOOD	12.5”	FAIR/GOOD	REMOVE
1319	COAST REDWOOD	17.7”	GOOD	REMOVE
1320	COAST REDWOOD	19.3”	GOOD	REMOVE
1321	COAST REDWOOD	22.4”	GOOD	REMOVE
1322	COAST LIVE OAK	14”, 11”, 9”	GOOD/FAIR	REMOVE
1323	VALLEY OAK	11”, 15”, 7”	GOOD	REMOVE
1324	COAST REDWOOD	26.7”	GOOD	REMOVE
1325	COAST REDWOOD	9.4”	GOOD	REMOVE
1326	COAST REDWOOD	11.2”	FAIR	REMOVE
1327	COAST REDWOOD	12”	FAIR/POOR	REMOVE
1328	COAST LIVE OAK	6.4”, 4.5”, 2.8”	GOOD/FAIR	REMOVE
1329	VALLEY OAK	11.6”	GOOD/EXCELLENT	PRESERVE
1330	VALLEY OAK	9.7”, 5.6”	GOOD/FAIR	PRESERVE
1331	VALLEY OAK	14.7”	GOOD	PRESERVE
1332	VALLEY OAK	11.8”	FAIR	PRESERVE
1333	VALLEY OAK	13.1”	FAIR	PRESERVE
1334	VALLEY OAK	16.2”, 10”, 17”, 13.5”	GOOD	PRESERVE
1335	VALLEY OAK	18.4”, 17.2”	FAIR	REMOVE
1336	COAST REDWOOD	12.5”	FAIR/GOOD	REMOVE
1337	COAST REDWOOD	11.2”	GOOD	REMOVE
1338	VALLEY OAK	34.2”	GOOD	REMOVE
1339	COAST LIVE OAK	13”, 7”	EXCELLENT/FAIR	REMOVE
1340	COAST REDWOOD	6.4”	POOR	REMOVE
1341	VALLEY OAK	12.5”	GOOD/FAIR	REMOVE
1342	COAST LIVE OAK	10.2”	GOOD/FAIR	PRESERVE
1343	COAST LIVE OAK	8”, 3.5”, 5.8”	FAIR	REMOVE
1344	COAST LIVE OAK	9.3”	FAIR/POOR	REMOVE
1345	BLUE OAK	10.6”, 10.5”	FAIR/POOR	PRESERVE
1346	COAST REDWOOD	9.5”	GOOD	PRESERVE
1347	VALLEY OAK	7.6”, 12.8”, 8.5”	FAIR	REMOVE
1348	VALLEY OAK	8”, 5”	FAIR	REMOVE
1349	BLUE OAK	7.1”, 7.7”, 5.2”	GOOD	REMOVE
1350	BLUE OAK	9.7”	GOOD/FAIR	REMOVE

* SEE NOTE 2 THIS SHEET.

NOTES:

1. TREE INFORMATION PROVIDED ON THIS EXHIBIT IS PER THE PRELIMINARY ARBORIST EVALUATION PREPARED BY BAEFSKY & ASSOCIATES DATED OCTOBER 27, 2011.
2. TREE NUMBERS & DATA WITH LINES THROUGH THEM WERE ORIGINALLY IDENTIFIED AS PROTECTED, BUT THEIR SMALL DIAMETERS DISQUALIFIED THEM FOR THIS STUDY, AND SO ARE NOT LISTED AS PROTECTED TREES ON THIS SITE.
3. TREE LOCATIONS ARE APPROXIMATE AND HAVE NOT BEEN FIELD VERIFIED.

EXISTING TREE SURVEY EXHIBIT
VINE HILL

CITY OF MARTINEZ CONTRA COSTA COUNTY CALIFORNIA

DATE: NOVEMBER 5, 2014

Carlson, Barbee & Gibson, Inc.
CIVIL ENGINEERS • SURVEYORS • PLANNERS
2633 CAMINO RAMON, SUITE 350
SAN RAMON, CALIFORNIA 94583
(925) 866-0322
FAX (925) 866-8675

(C:\2006\ACAD\CIVIL\TR-VIN-TREE EXH.DWG)